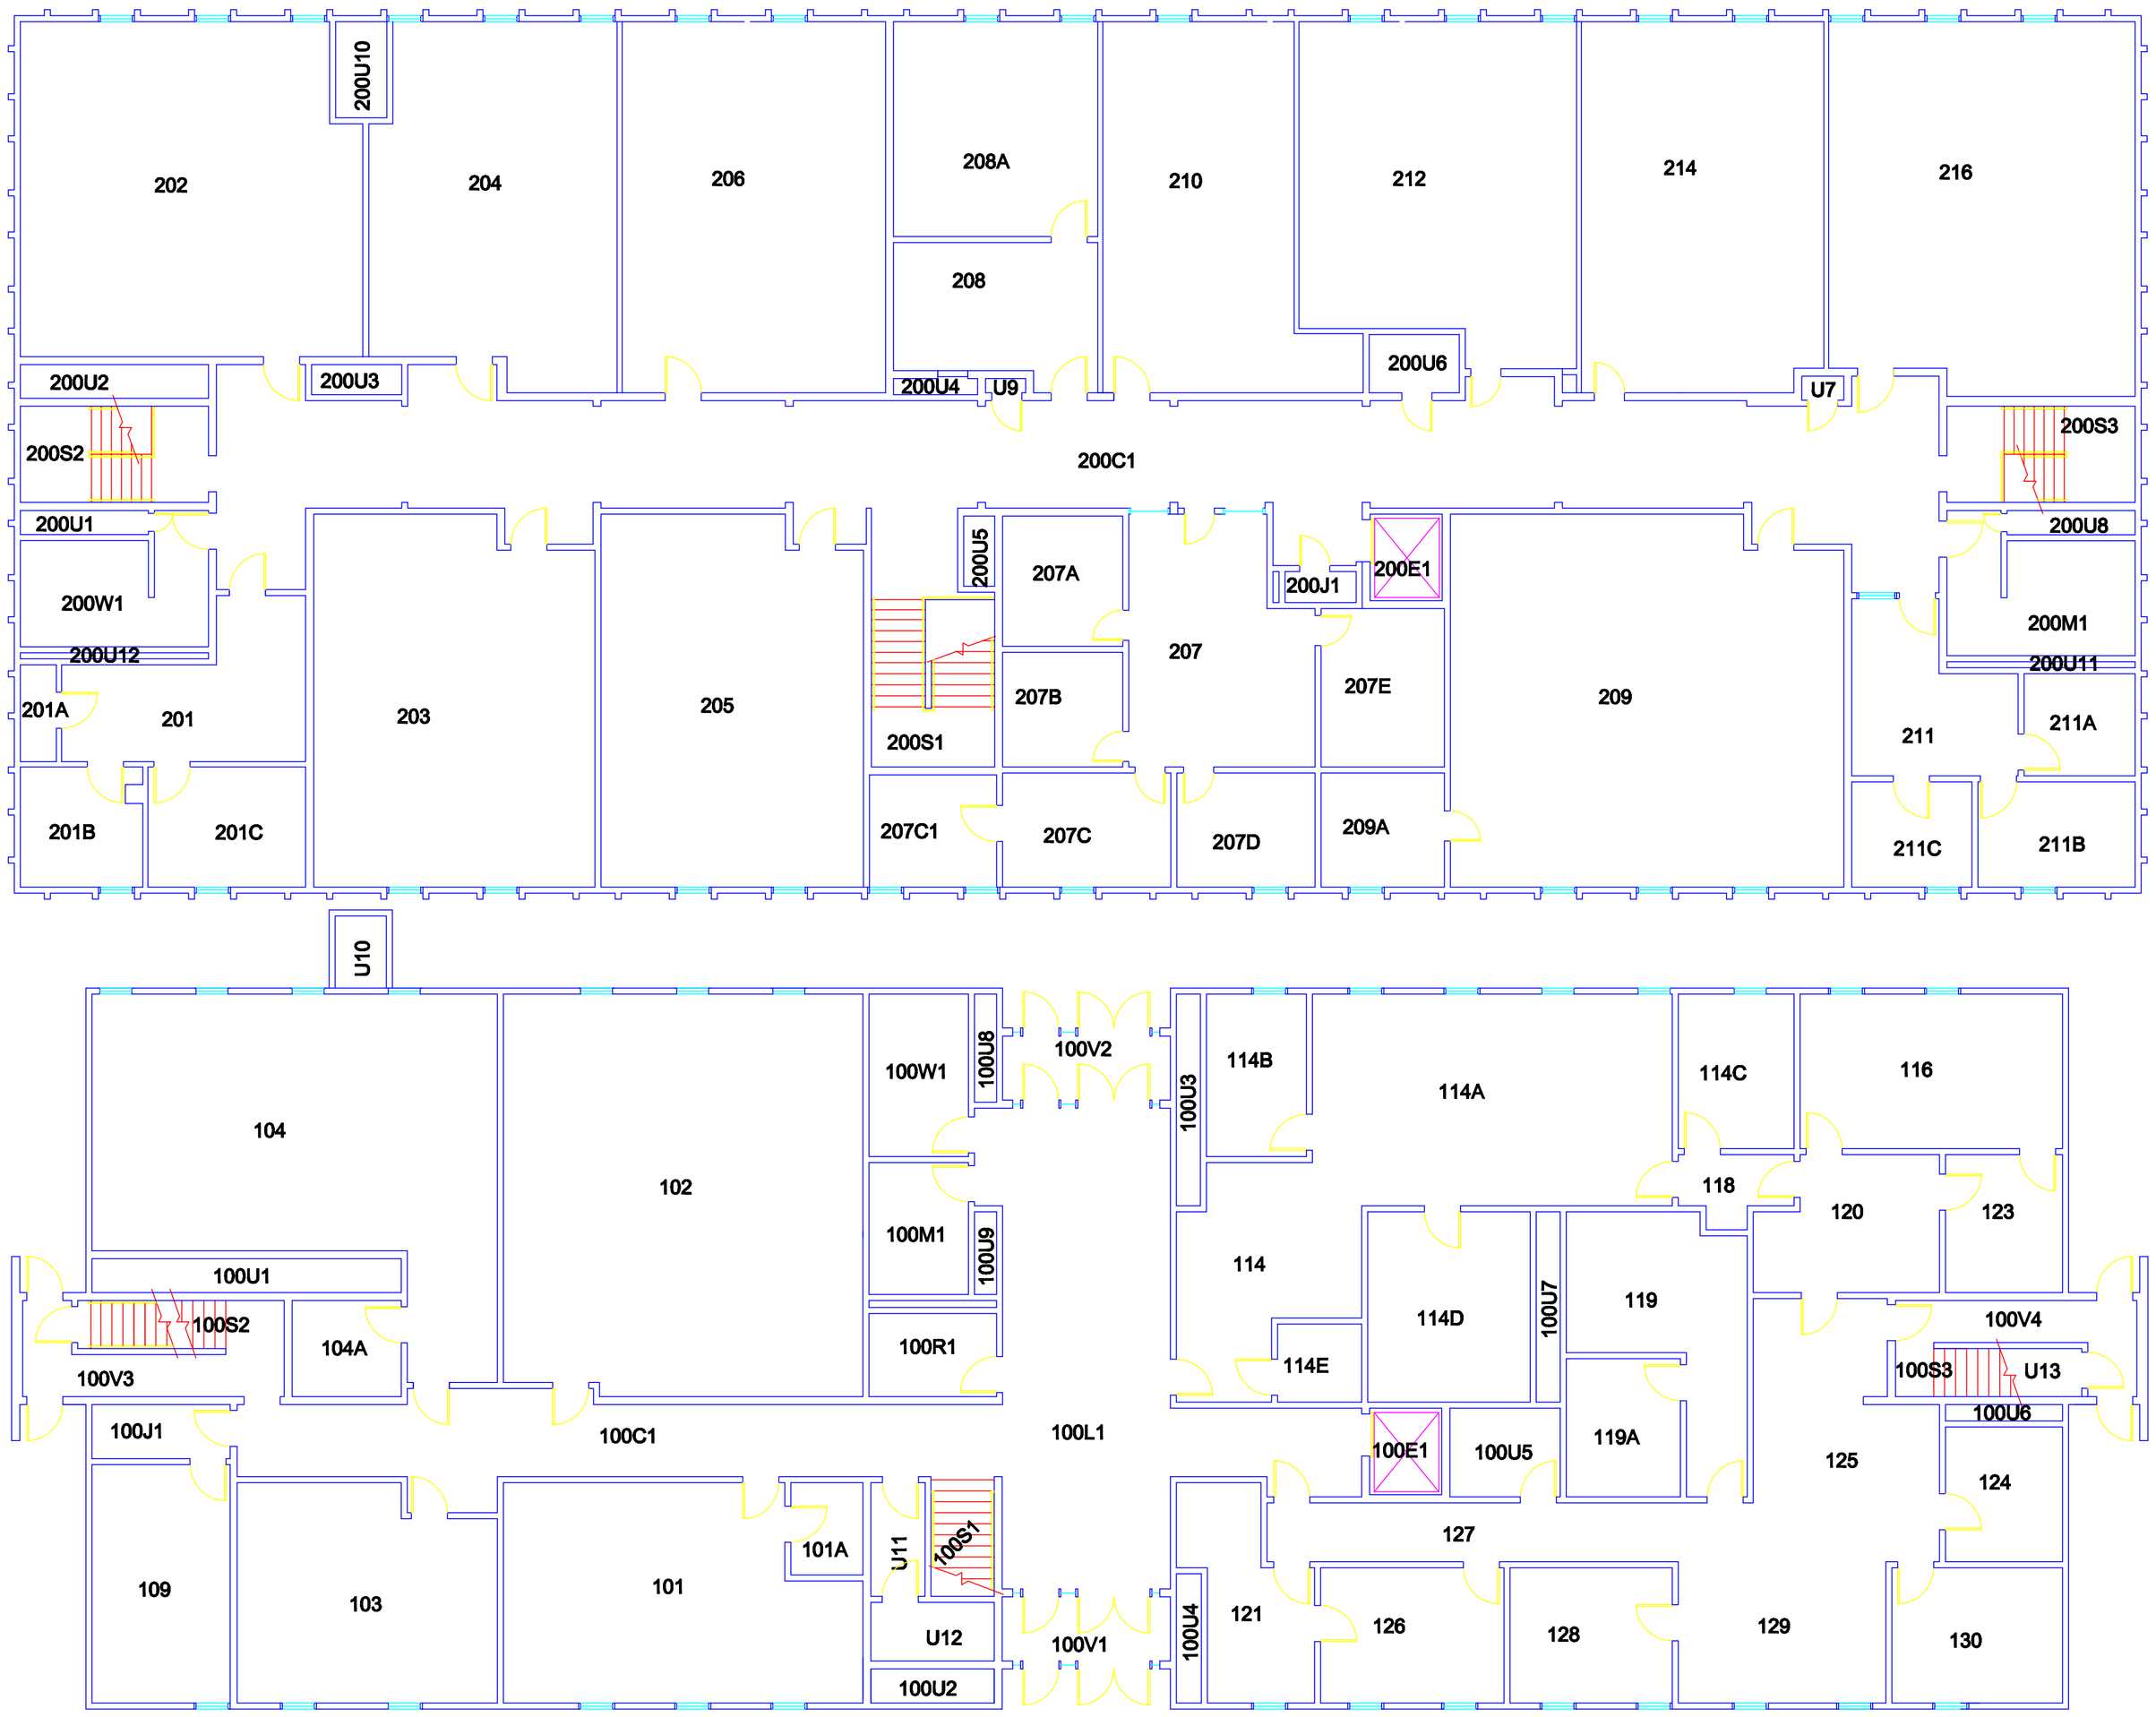

0 2 4 8 16 32

SCALE: 1/8" = 1'-0"

#116837

BILL GARRISON, SET
LEVEL IV
FIRE ALARM SYSTEMS

SYSTEM DESIGNER & INSTALLER:

DATE OF REVISION

PROJECT #
2011-13-11

SHEET DESCRIPTION
FIRST FLOOR PLAN
&
SECOND FLOOR PLAN

SHEET NUMBER

FP-2

2 OF 2